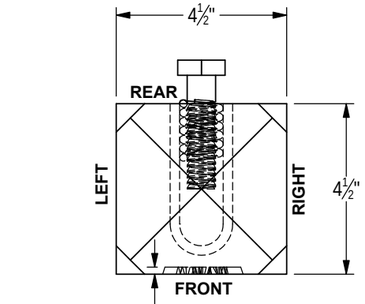

PLAN VIEW
(NOT TO SCALE)

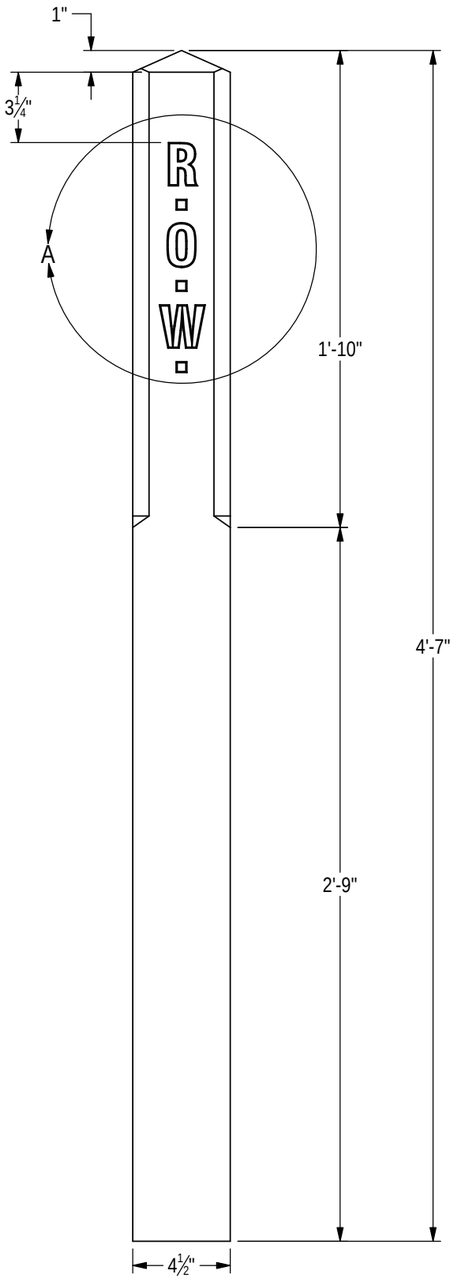

FRONT ELEVATION

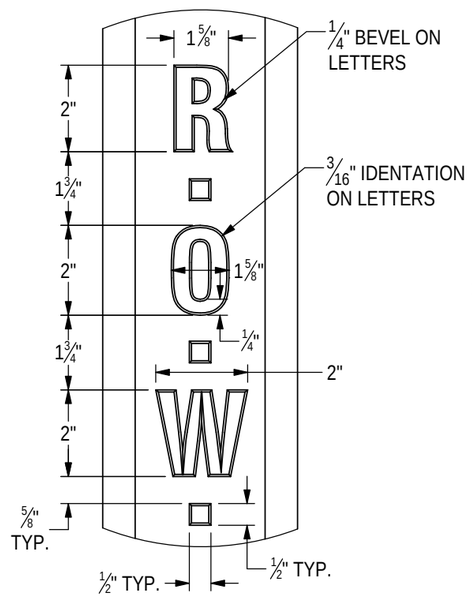

DETAIL A
LETTERING DETAIL

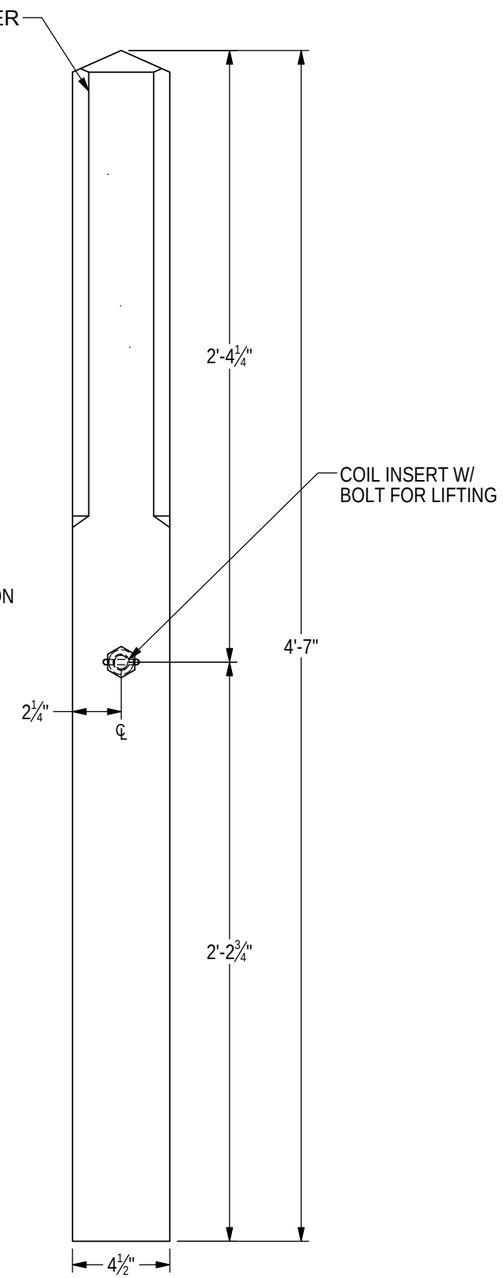

REAR ELEVATION

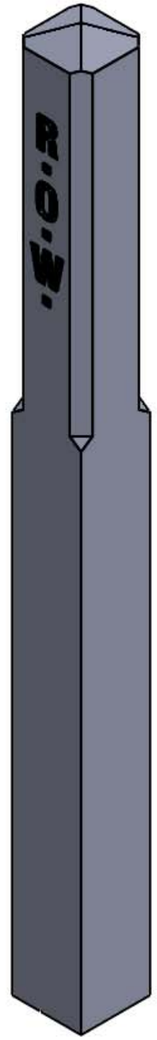

UTILITY CONCRETE PRODUCTS, LLC.

☐ ACCEPTED
☐ APPROVED AS NOTED
☐ REJECTED & RESUBMIT

I hereby authorize Utility Concrete Products, LLC to produce the structure(s) as shown on these drawings. I have reviewed and found the drawing meets the intended design criteria (i.e. the structures inside dimensions, opening(s), size(s), location(s), rim(s), and invert(s) as well as all critical dimension.

BY:_____ DATE:_____

NOTES:
1. CONCRETE: 5,000 p.s.i. @ 28 DAYS 5%-8% ENTRAINED AIR (DESIGN MIX #9).
2. REBAR: ASTM A-706, GRADE 60, EPOXY BAR. REINFORCED PER IDOT 666001-01 & ISTHA D3-01 STANDARDS.
3. LIFTING: (1) ∅3/4"x4" COIL INSERT W/ BOLT (LADS-COIL-0.75x4).
4. 3/4" CHAMFER ON SIDE EDGES.
5. STRUCTURE TOLERANCE= ±1/4".
6. WEIGHT: 95#

UTILITY CONCRETE PRODUCTS
2495 W. Bungalow Rd. - Morris, IL 60450
Phone:(815)416-1000 - Fax:(815)416-1100
www.utilityconcrete.com

ACCOUNT MANAGER: -

UCP # ROWMARKER

PROJECT INFORMATION: -

CURRENT ISSUE DATE: 03/25/2015

REVIEWED BY: -

APPROVED BY:

ISSUED FOR: SUBMITTAL

REV.:	DATE:	ISSUE FOR:	BY:
	03/25/15	SUBMITTAL	R.R.

DRAWN BY: R. RODRIGUEZ | SCALE: NONE

STRUCTURE INFORMATION:

0'-4 1/2"x0'-4 1/2"x4'-7"
RIGHT OF WAY MARKERS
(IDOT 666001-01 & ISTHA D3-01 STANDARDS)

SHEET NUMBER: 1 OF 1 | REVISION: -